VECTORWORKS EDUCATIONAL VERSION

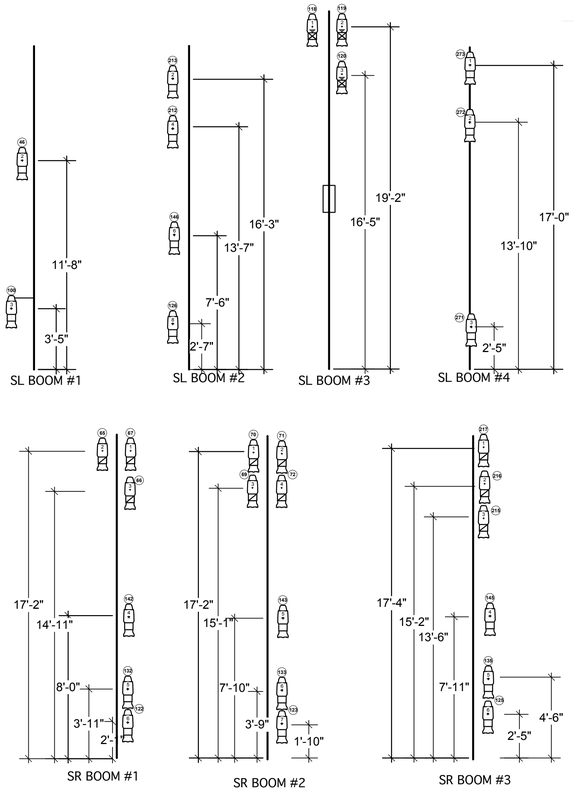

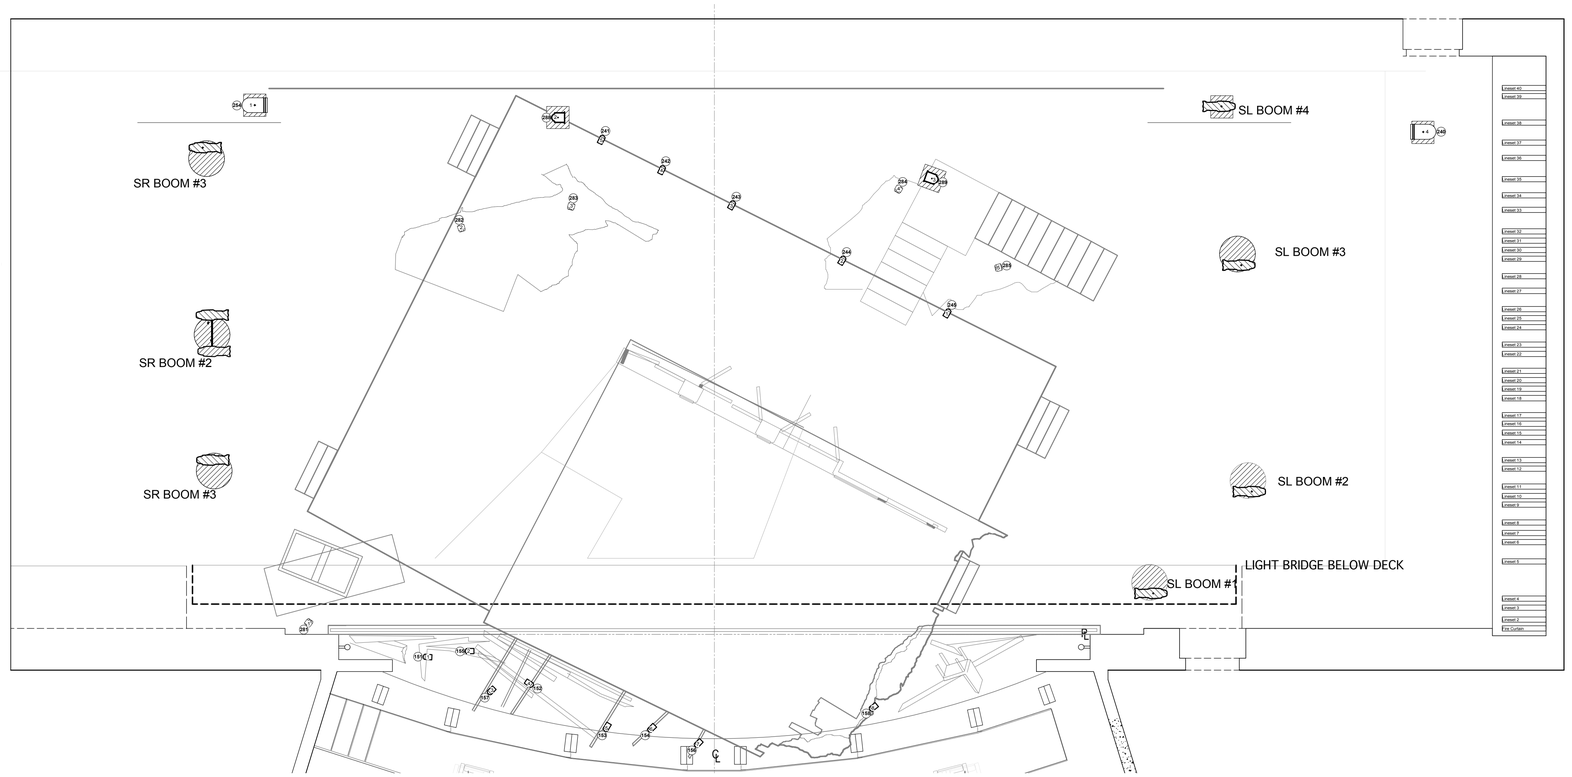

NOTES

1. NO SUBSTITUTIONS MAY BE MADE WITHOUT APPROVAL OF THE LIGHTING DESIGNER, OR ASSOCIATE.
2. ALL UNITS MUS BE SECURED WITH SAFETY CABLE.
3. ELECTRIC TRIMS FROM CENTER OF PIPE TO STAGE DECK.
   SCENIC TRIMS FROM BOTTOM OF GOODS TO STAGE DECK.
4. BOOM PLACEMENT TO BE FINALIZED ON SITE BY DESIGNER.
5. SCENIC MOUNTS PLACEMENT TO BE FINALIZED ON SITE BY DESIGNER.
6. PLEASE MAKE AVAILABLE AT ALL WORK/FOCUS CALLS - TOP HATS, BARNDOORS, BLACKWRAP, BLACKTAK, FROST: R132 AND R119.

Instruments

- 5/50 Colortran 30"
- Alt 360Q 6x9
- Source 4 14 Deg
- Source 4 19deg
- Source 4 26deg
- Source 4 36deg
- Source 4 50deg
- PAR 64 WFL
- 6" Fres
- PAR16 BIRDIE MFL
- MICRO FLOOD
- MAC 550
- Practical

Accessories

- 10" Forerunner Color Scroller
- I-Cue Intelligent Mirror
- Template
- Iris

Legend

Unit Number
Channel

THIS DRAWING REPRESENTS VISUAL CONCEPTS, LIGHTING FIXTURE PLACEMENT, AND CONSTRUCTION SUGGESTIONS ONLY. THE DESIGNER IS UNQUALIFIED TO DETERMINE THE STRUCTURAL OR ELECTRICAL APPROPRIATENESS OF THIS DESIGN AND WILL NOT ASSUME RESPONSIBILITY FOR IMPROPER ENGINEERING, CONSTRUCTION, RIGGING, HANDLING, OR USE. ALL MATERIALS AND CONSTRUCTION TECHNIQUES MUST COMPLY WITH THE MOST STRINGENT APPLICABLE FEDERAL AND LOCAL CODES INCLUDING: FIRE, SAFETY, STRUCTURAL, AND ELECTRICAL.
THIS DRAWING IS PREPARED FOR ELECTRICIANS TO UNDERSTAND THE PLACEMENT OF LIGHTING FIXTURES. DO NOT USE THIS DRAWING AS THE ONLY INFORMATION TO LOCATE OR HANG SCENERY.

JESSICA HARPENAU
C: 312.661.2324
JHARPENAU@GMAIL.COM

NORTHWESTERN UNIVERSITY 1851

Aimee and Jaguar

JOSEPHINE LOUIS THEATRE

DIRECTED BY:	JOSEPH HANREDDY
SCENIC DESIGN:	WILLIAM BOLES
LIGHTING DESIGN:	JESSICA HARPENAU
ASST. LIGHTING DESIGN:	BRIAN KNALL
MASTER ELECTRICIAN:	PETER ANDERSON

FLOORPLAN

SCALE: 1/4" = 1'-0"	PLATE: 2 OF 3
DATE: 12/9/2013	
REVISION: REV.	
DRAWTED BY: JRH	
FILE NAME:	

REVISION LOG

:rNo	:rNote	:rDate

VECTORWORKS EDUCATIONAL VERSION